
OVERALL WINDOW SCHEDULE				
TYPE MARK	TYPE	COUNT	Sill Height	Head Height
A	Casement 30" x 30"	1	4' - 6"	7' - 0"
B	Awning 30" x 18"	1	5' - 6"	7' - 0"
C	Casement 30" x 54"	6	2' - 6"	7' - 0"
D	Fixed 24" x 24"	3		
E	Casement 30" x 60"	1	2' - 0"	7' - 0"
F	Fixed 20" x 48"	2	3' - 0"	7' - 0"
G	Fixed 30" x 60"	2	2' - 0"	7' - 0"
H	Fixed 48" x 60"	1	2' - 0"	7' - 0"

Grand total: 17


OVERALL DOOR SCHEDULE				
CONSTRUCTION TYPE	WIDTH	HEIGHT	COMMENTS	COUNT
2668	2' - 6"	6' - 8"		2
3070 Slider	6' - 0"	7' - 0"		1
4068 Bifold	4' - 0"	6' - 8"		1
5068 Bifold	5' - 0"	6' - 8"		1

Grand total: 5


AREA SCHEDULE	
NAME	AREA
MAIN FLOOR AREA	403 SF
UPPER FLOOR AREA	403 SF
Grand total: 2	806 SF

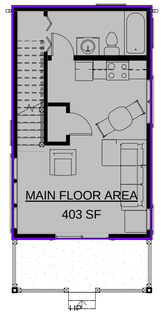

2 MAIN FLOOR PLAN - AREA PLAN
1/8" = 1'-0"

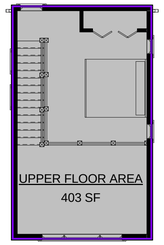

3 UPPER FLOOR PLAN - AREA PLAN
1/8" = 1'-0"

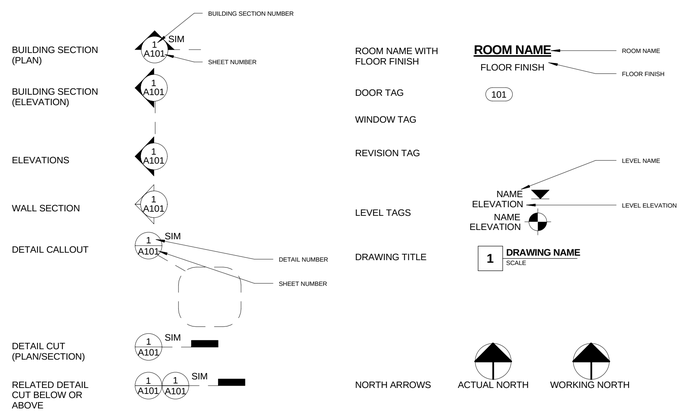


DRAWING SYMBOL LEGEND

Owner
John Doe
John Doe Drive
Somewhere, CO 80XXX
p 303.000.0000
f
e JohnDoe@
contact John Doe


Designer
John Doe
John Doe Drive
Somewhere, CO 80XXX
p 303.000.0000
f
e JohnDoe@
contact John Doe

DRAWING LIST	
NO.	NAME
A0	COVER
A1.1	PLANS
A2.1	NORTH AND SOUTH ELEVATIONS
A2.2	EAST AND WEST ELEVATIONS
A3.1	BUILDING SECTIONS
A4.1	INTERIOR ELEVATIONS

Drawn by Author
Checked by Checker
Project Date 00/00/2010
Project Number 000000

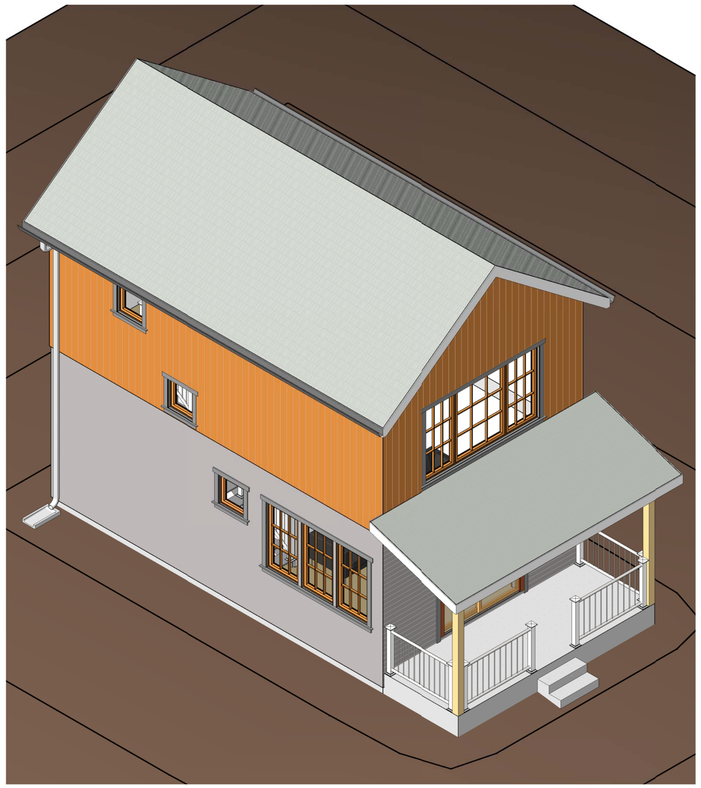

4 AXONOMETRIC SOUTHEAST

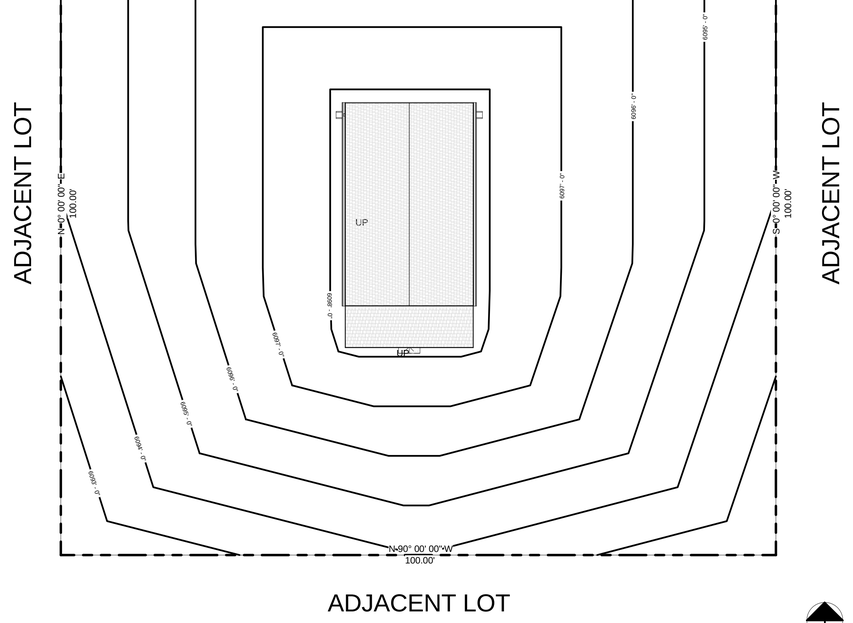



1 SITE PLAN
1" = 10'-0"


CABIN
John Doe Lane
John Doe, Colorado 80000

DOOR SCHEDULE - PER LEVEL			
CONSTRUCTION TYPE	TYPE	WIDTH	HEIGHT
MAIN T.O. SUBFLOOR			
2668	30" x 80"	2' - 6"	6' - 8"
3070 Slider	72" x 84"	6' - 0"	7' - 0"
2668	30" x 80"	2' - 6"	6' - 8"
4068 Bifold	48" x 80"	4' - 0"	6' - 8"
UPPER T.O. SUBFLOOR			
5068 Bifold	60" x 80"	5' - 0"	6' - 8"
Grand total: 5			

WINDOW SCHEDULE - BY LEVEL			
TYPE MARK	TYPE	SILL HEIGHT	HEAD HEIGHT
MAIN T.O. SUBFLOOR			
A	Casement 30" x 30"	4' - 6"	7' - 0"
B	Awning 30" x 18"	5' - 6"	7' - 0"
C	Casement 30" x 54"	2' - 6"	7' - 0"
C	Casement 30" x 54"	2' - 6"	7' - 0"
C	Casement 30" x 54"	2' - 6"	7' - 0"
C	Casement 30" x 54"	2' - 6"	7' - 0"
C	Casement 30" x 54"	2' - 6"	7' - 0"
C	Casement 30" x 54"	2' - 6"	7' - 0"
D	Fixed 24" x 24"	5' - 0"	7' - 0"
UPPER T.O. SUBFLOOR			
D	Fixed 24" x 24"	5"	2' - 5"
D	Fixed 24" x 24"	5' - 0"	7' - 0"
E	Casement 30" x 60"	2' - 0"	7' - 0"
F	Fixed 20" x 48"	3' - 0"	7' - 0"
F	Fixed 20" x 48"	3' - 0"	7' - 0"
G	Fixed 30" x 60"	2' - 0"	7' - 0"
G	Fixed 30" x 60"	2' - 0"	7' - 0"
H	Fixed 48" x 60"	2' - 0"	7' - 0"
Grand total: 17			

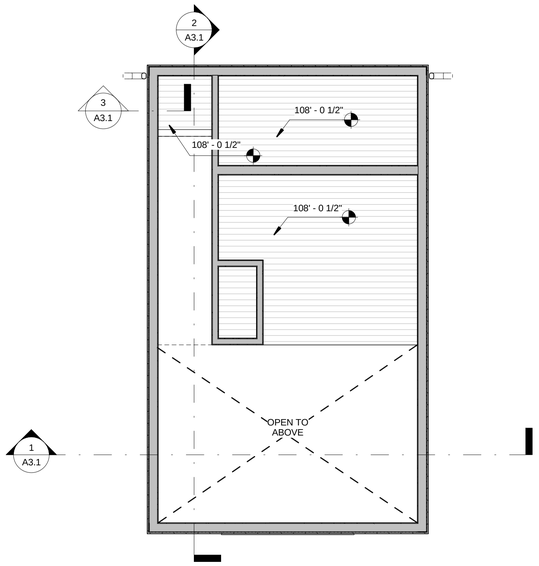

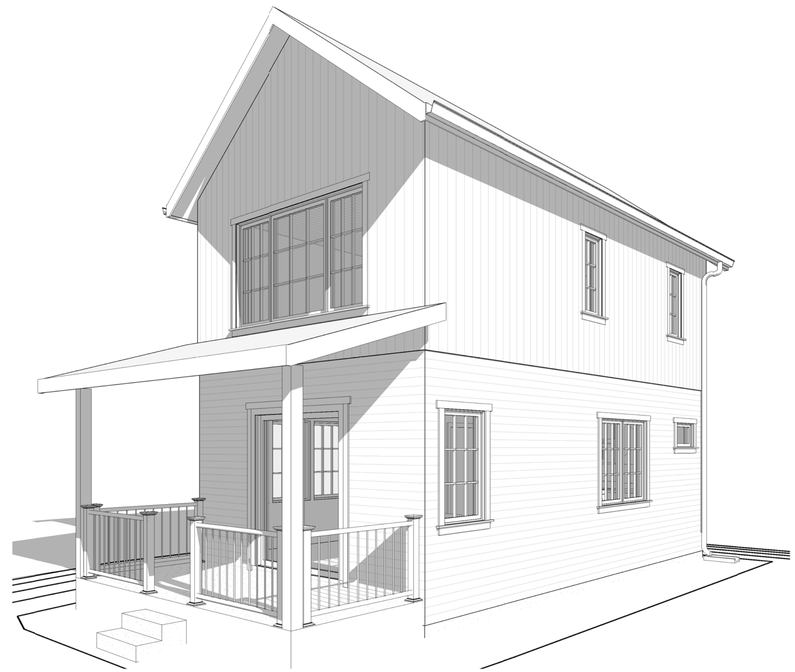


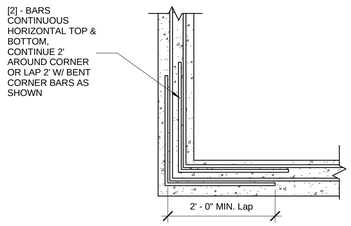


6 TYPICAL FOUNDATION CORNER REINFORCING
3/4" = 1'-0"

5 MAIN FLOOR - REFLECTED CEILING PLAN
1/4" = 1'-0"


4 PERSPECTIVE

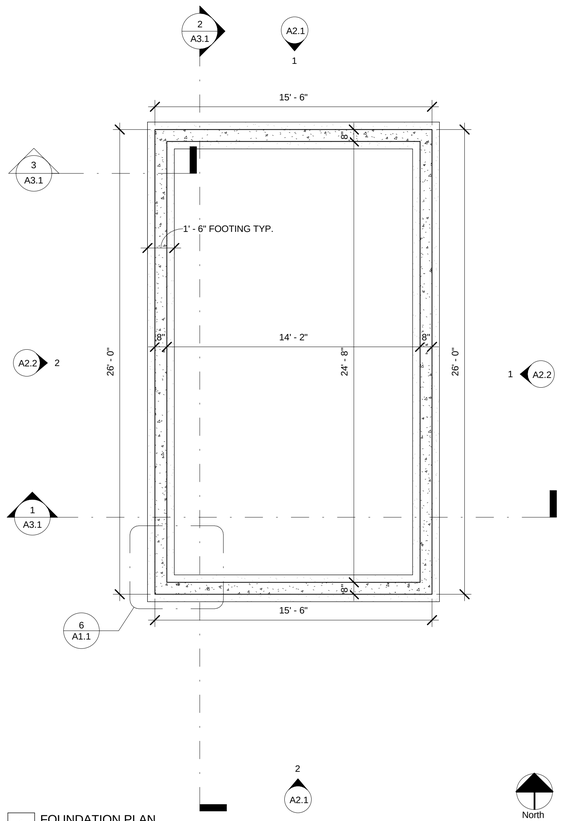


1 FOUNDATION PLAN
1/4" = 1'-0"

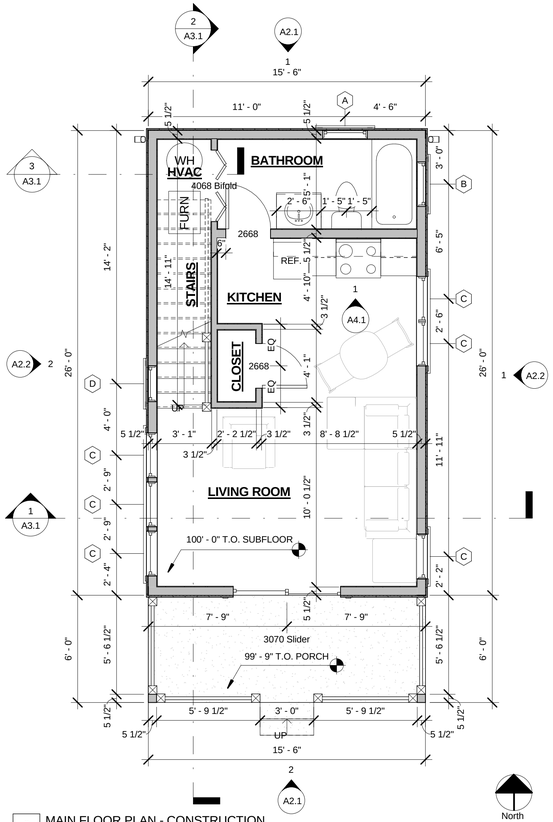

2 MAIN FLOOR PLAN - CONSTRUCTION
1/4" = 1'-0"

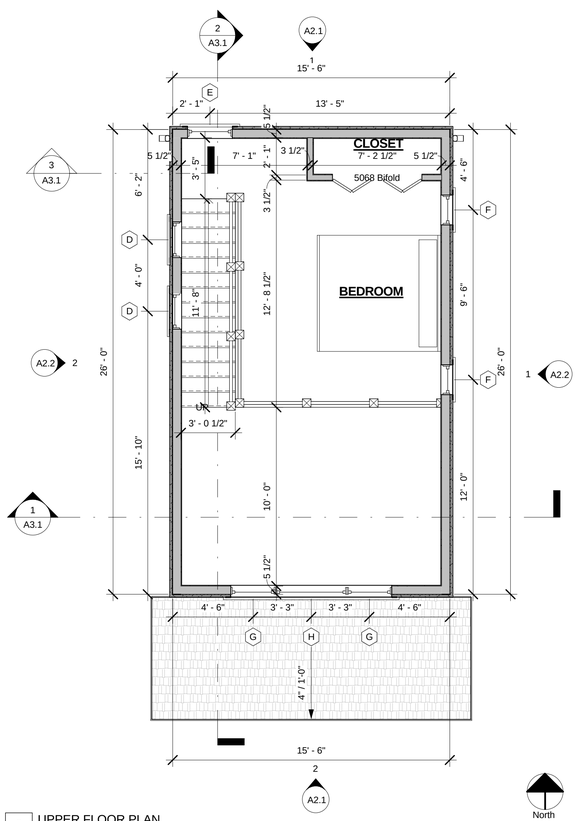

3 UPPER FLOOR PLAN
1/4" = 1'-0"

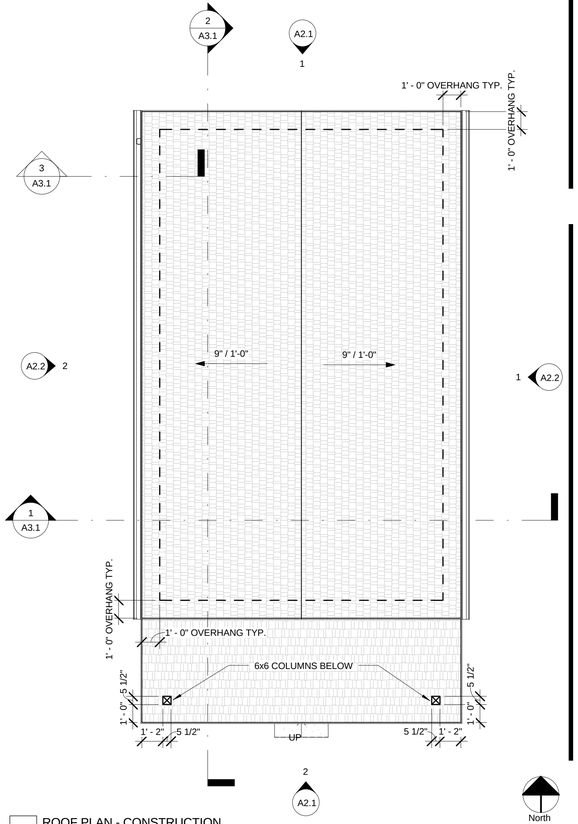


7 ROOF PLAN - CONSTRUCTION
1/4" = 1'-0"


Drawn by Author
Checked by Checker
Project Date 00/00/2010
Project Number 000000

CABIN
John Doe Lane
John Doe, Colorado 80000

2/5/2015 4:43:53 PM

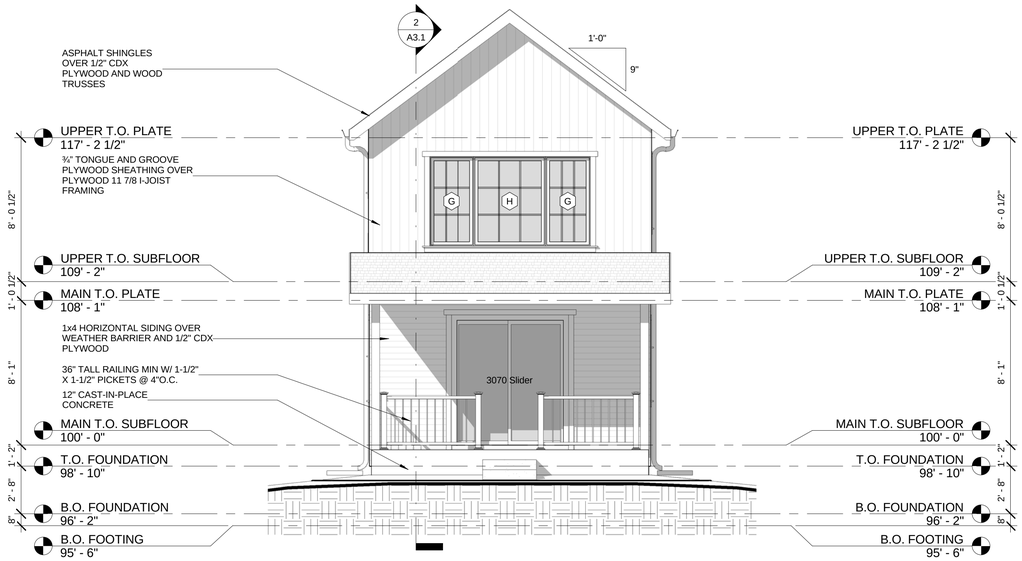

2 SOUTH ELEVATION - CONSTRUCTION
1/4" = 1'-0"

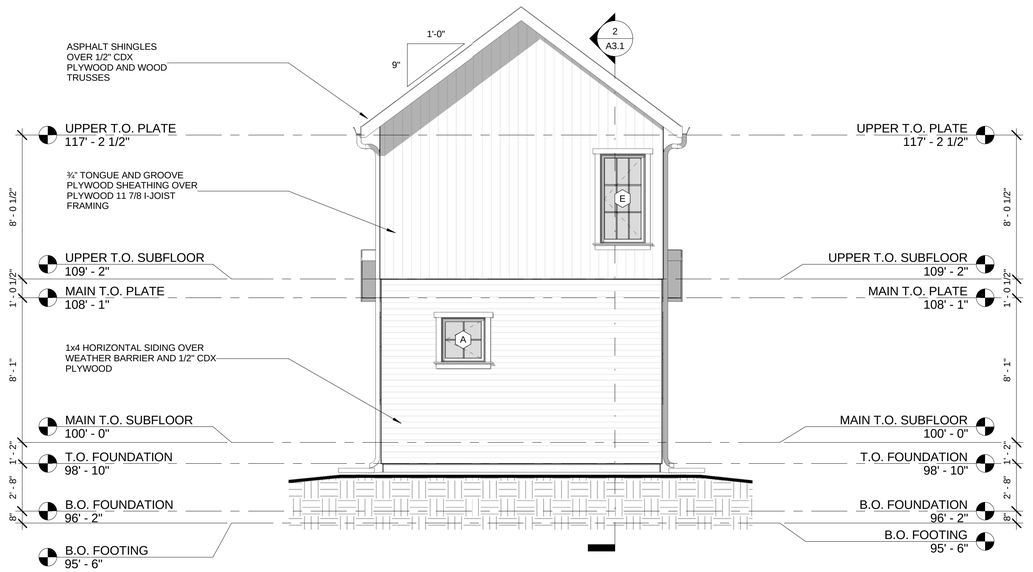


1 NORTH ELEVATION - CONSTRUCTION
1/4" = 1'-0"


Drawn by Author
Checked by Checker
Project Date 00/00/2010
Project Number 000000

CABIN
John Doe Lane
John Doe, Colorado 80000

2/5/2015 4:44:03 PM

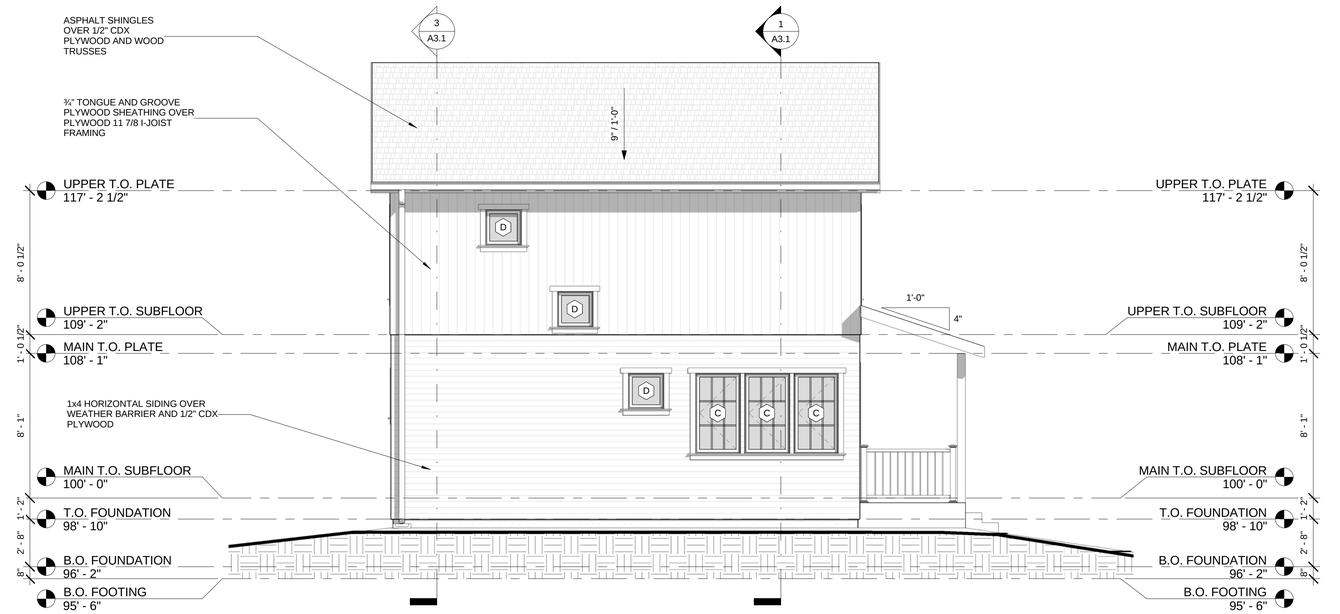

2 WEST ELEVATION - CONSTRUCTION
1/4" = 1'-0"

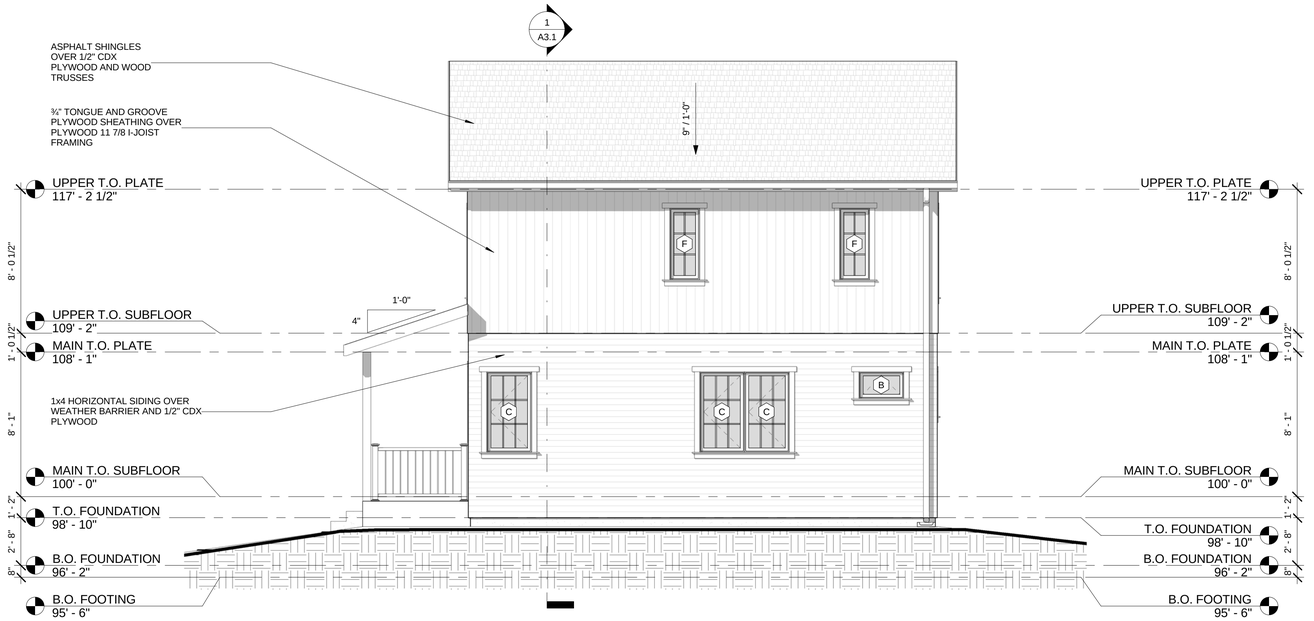


1 EAST ELEVATION - CONSTRUCTION
1/4" = 1'-0"


Drawn by Author
Checked by Checker
Project Date 00/00/2010
Project Number 000000

CABIN
John Doe Lane
John Doe, Colorado 80000


2/6/2015 4:44:13 PM

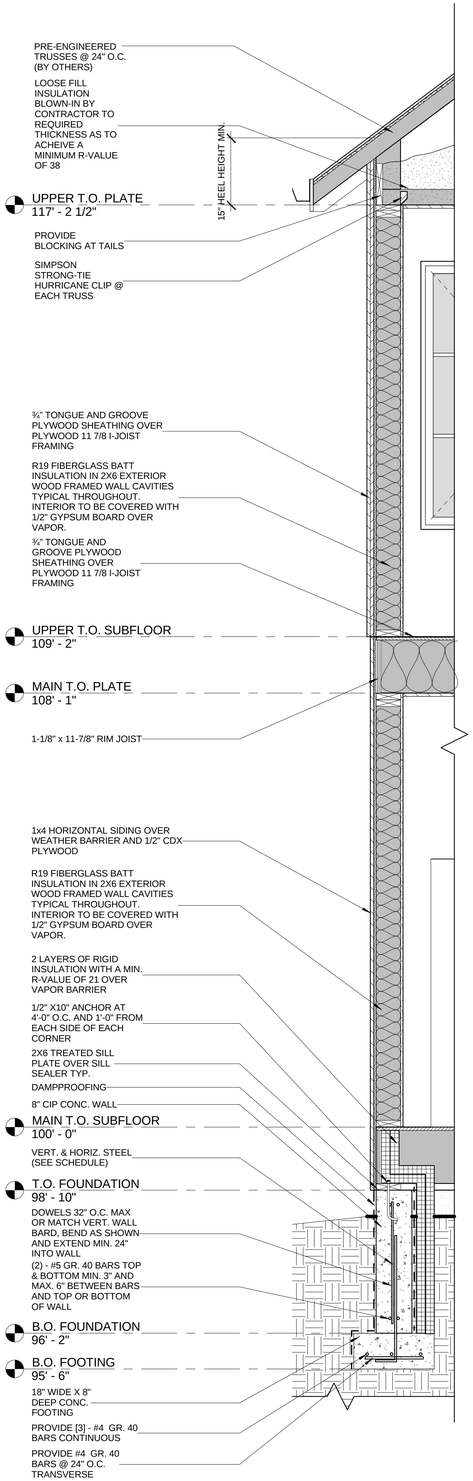

3 TYPICAL WALL SECTION
3/4" = 1'-0"

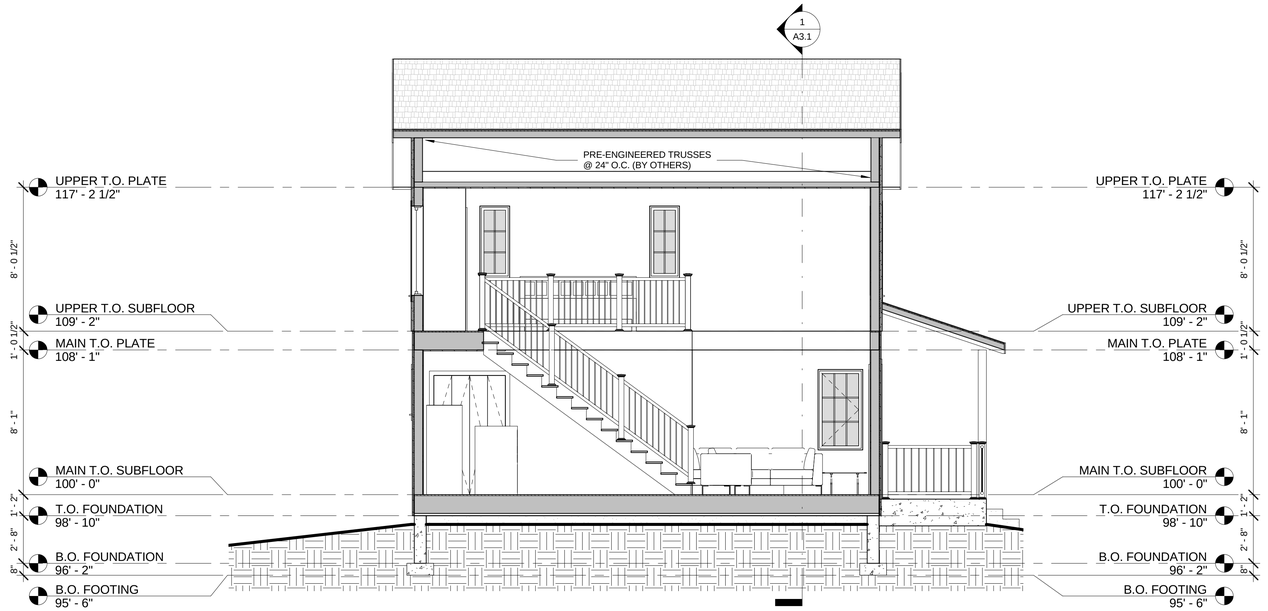

2 SECTION N/S - CONSTRUCTION
1/4" = 1'-0"

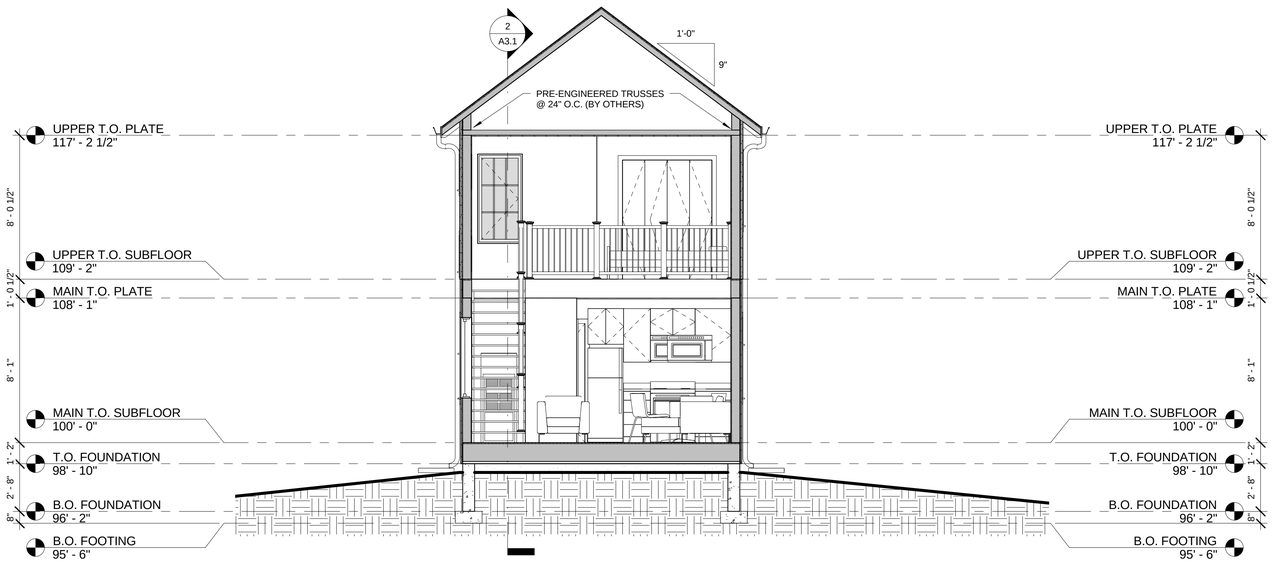


1 SECTION E/W - CONSTRUCTION
1/4" = 1'-0"

Drawn by Author
Checked by Checker
Project Date 00/00/2010
Project Number 000000

CABIN
John Doe Lane
John Doe, Colorado 80000

2/5/2015 4:44:15 PM

Drawn by Author
Checked by Checker
Project Date 00/00/2010
Project Number 000000

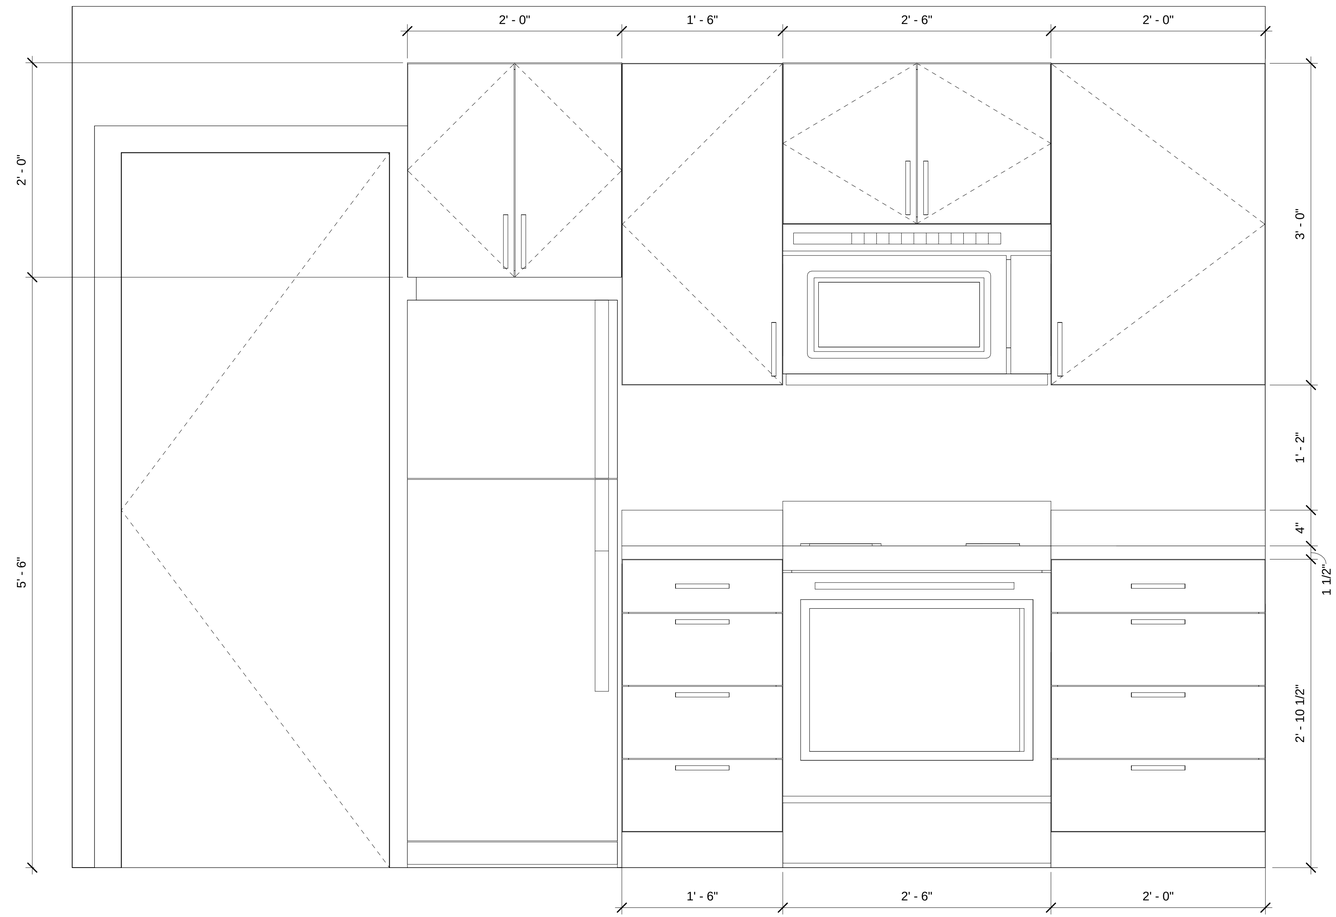

1 INTERIOR ELEVATION - KITCHEN
1 1/2" = 1'-0"

CABIN

John Doe Lane
John Doe, Colorado 80000

2/5/2015 4:44:15 PM